



CLIENT DETAIL

BENTLEY RESERVE SKATE PARK

PROJECT NAME

BENTLEY RESERVE SKATE PARK




DATE: 15/03/2024


SCALE: NTS

REV: B (LED)

Page 5 of 7

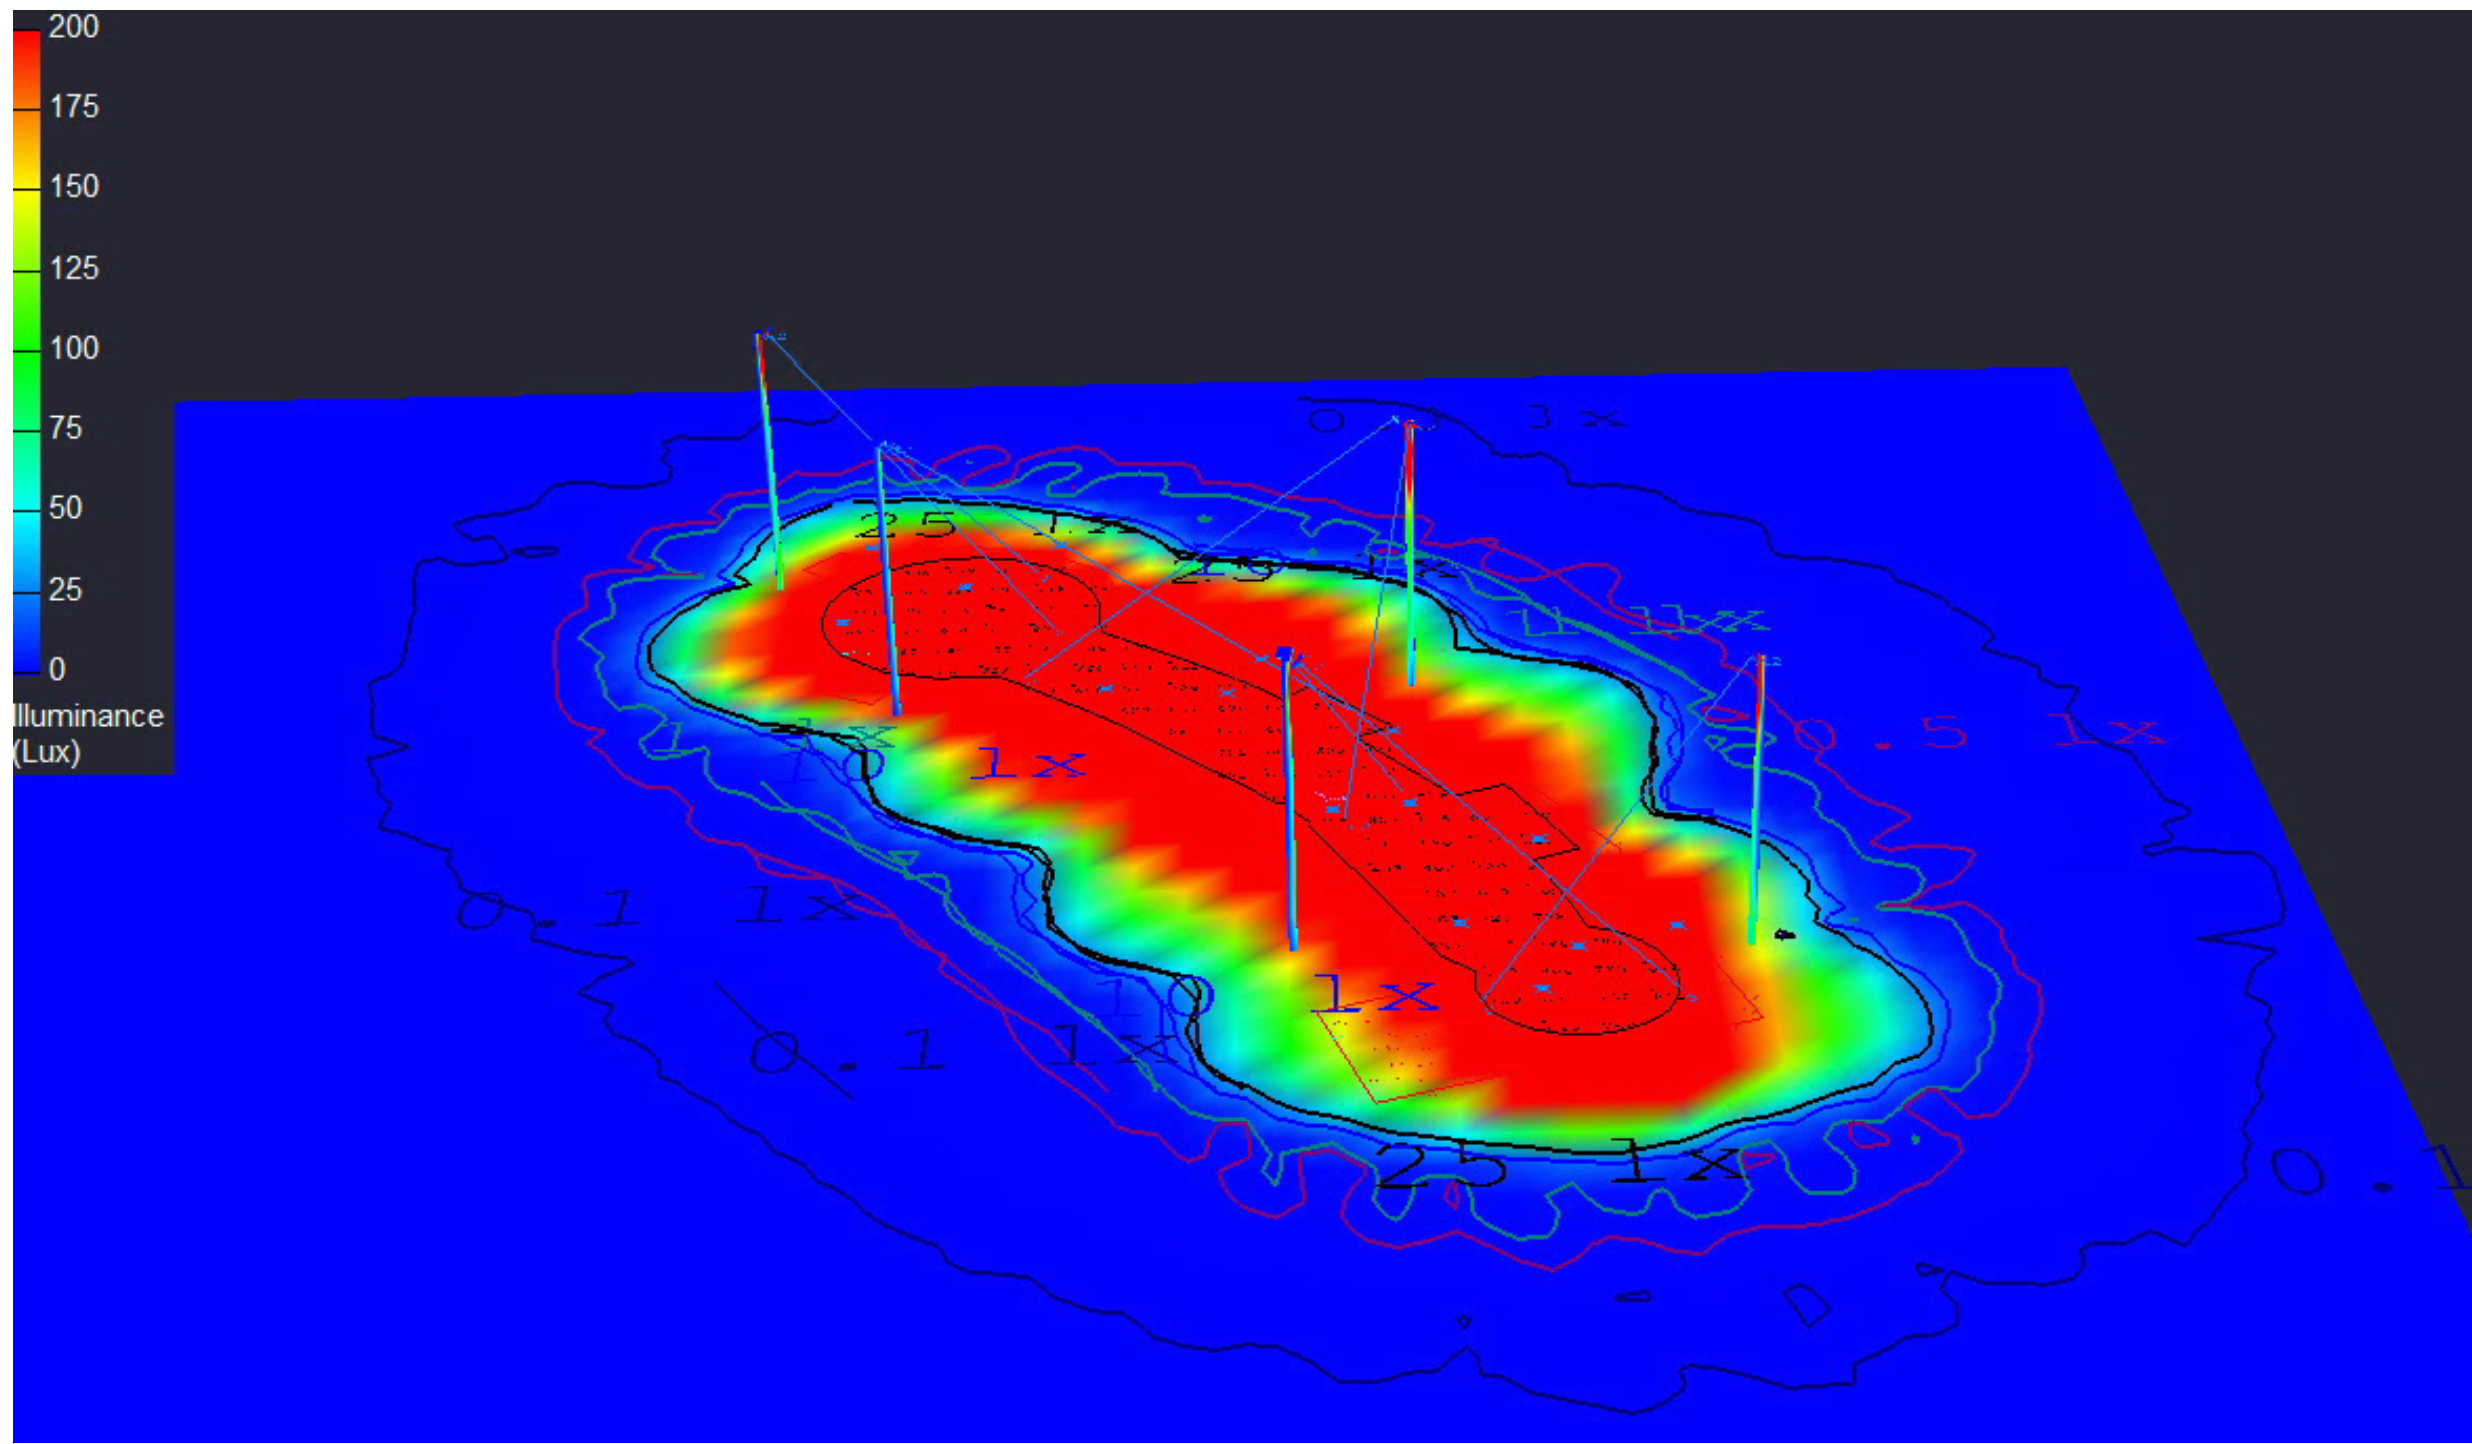

CLIENT DETAIL BENTLEY RESERVE SKATE PARK	PROJECT NAME BENTLEY RESERVE SKATE PARK	SPORTSLIGHTING SA	DATE: 15/03/2024 SCALE: NTS REV: B (LED)	Page 6 of 7
--	---	--------------------------	--	-------------

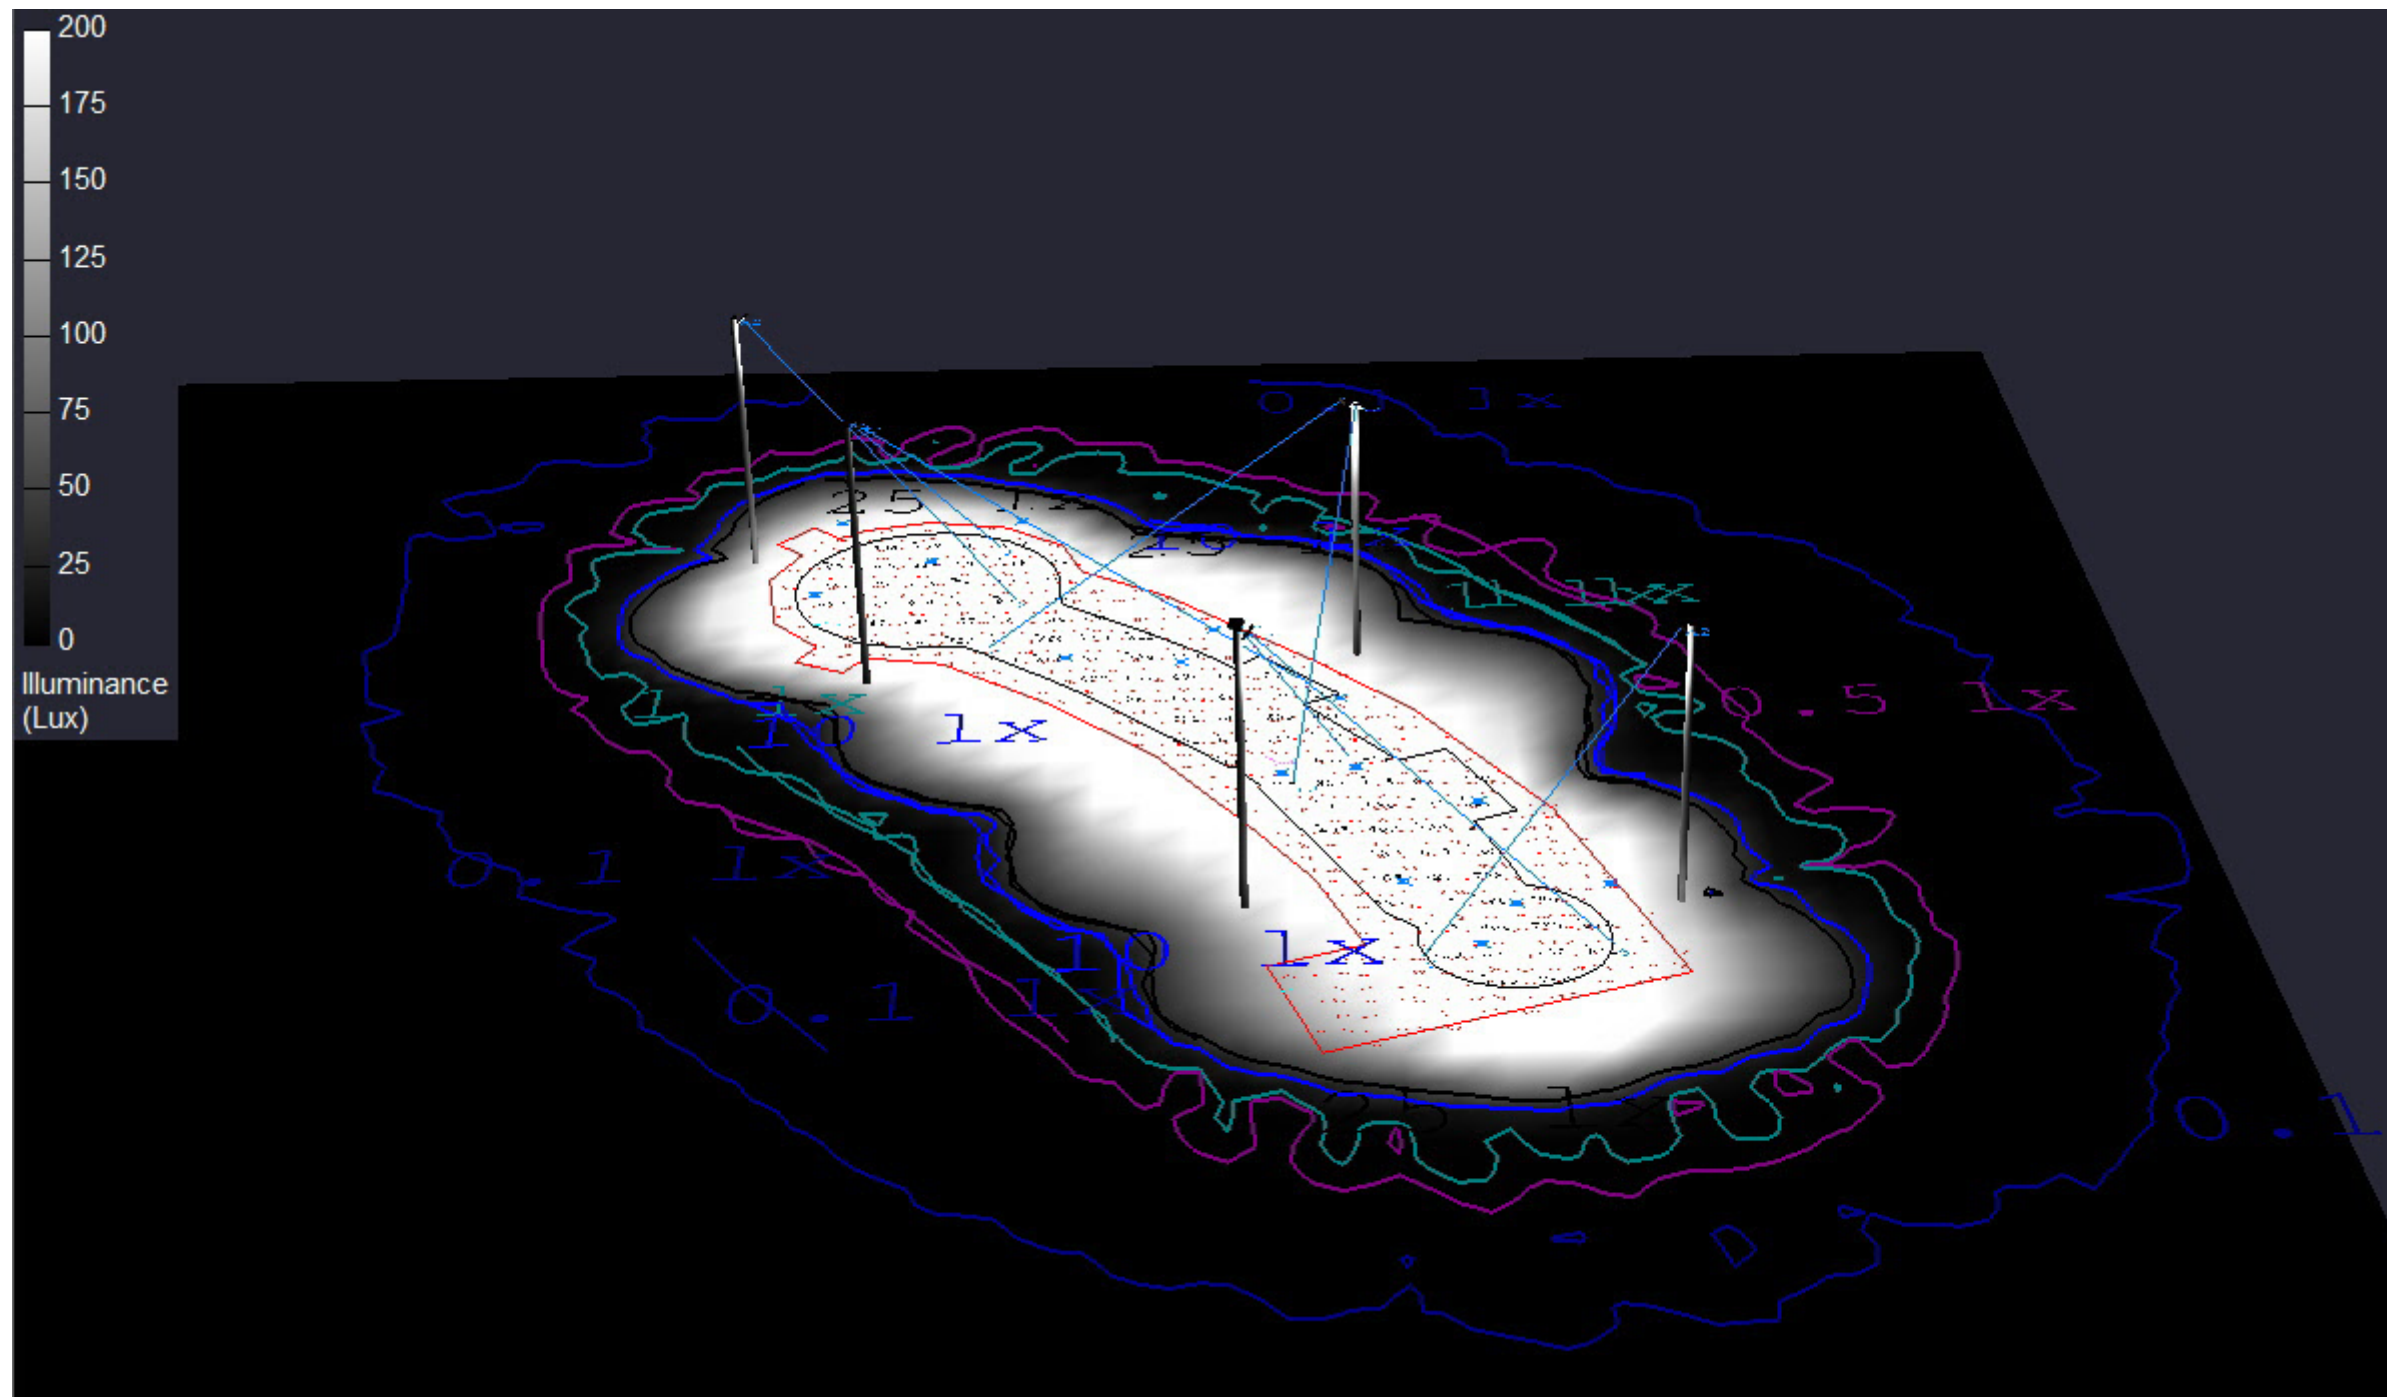

CLIENT DETAIL

BENTLEY RESERVE SKATE PARK

PROJECT NAME

BENTLEY RESERVE SKATE PARK

SPORTSLIGHTING
SA

DATE: 15/03/2024

SCALE: NTS

REV: B (LED)

Page 7 of 7